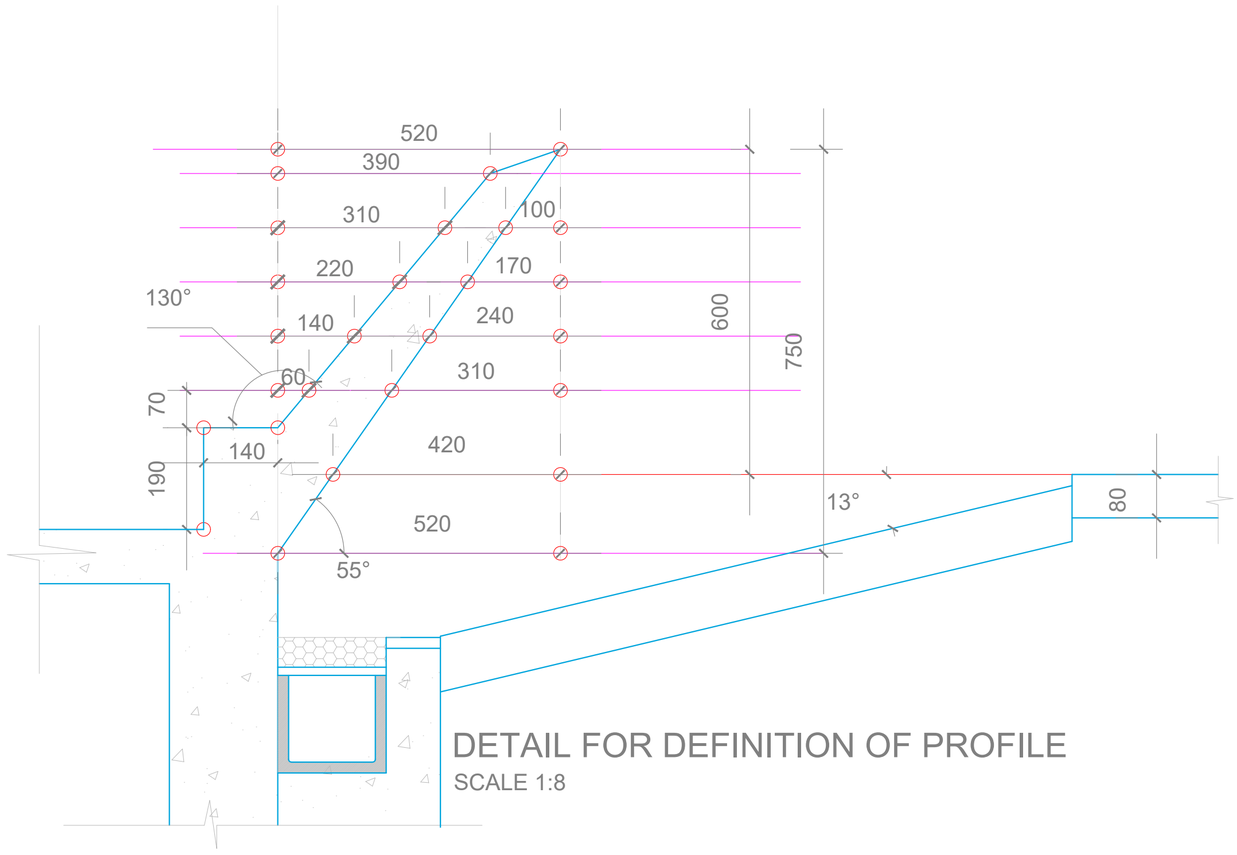

DETAIL FOR DEFINITION OF PROFILE

SCALE 1:8

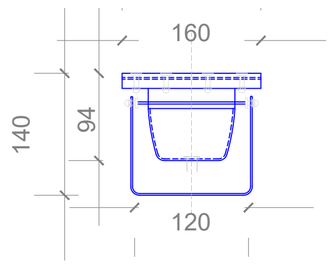

UNDER WATER LIGHT
OASE PROFILUX E100

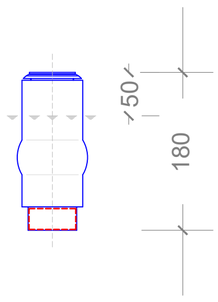

FOAM CASCADE NOZZLE
OASE SCHAUMSPRUDLER
55 - 15 E

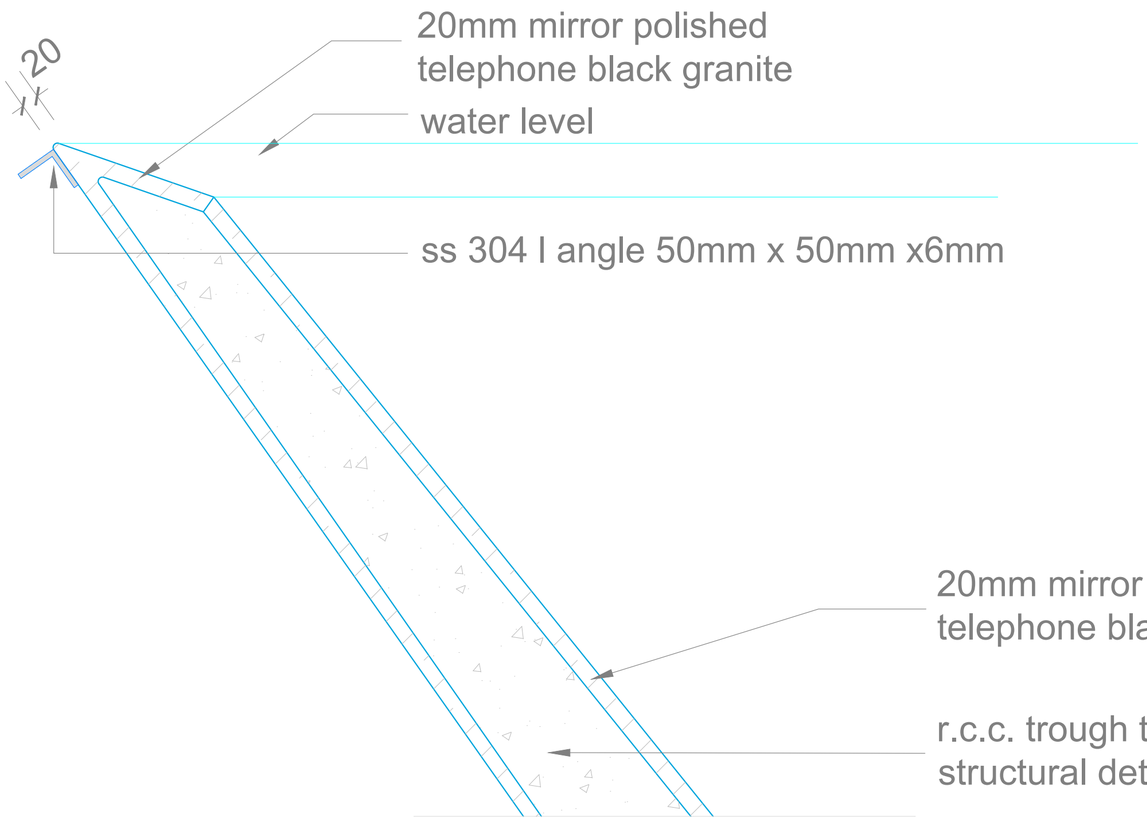

DETAIL B

SCALE 1:5

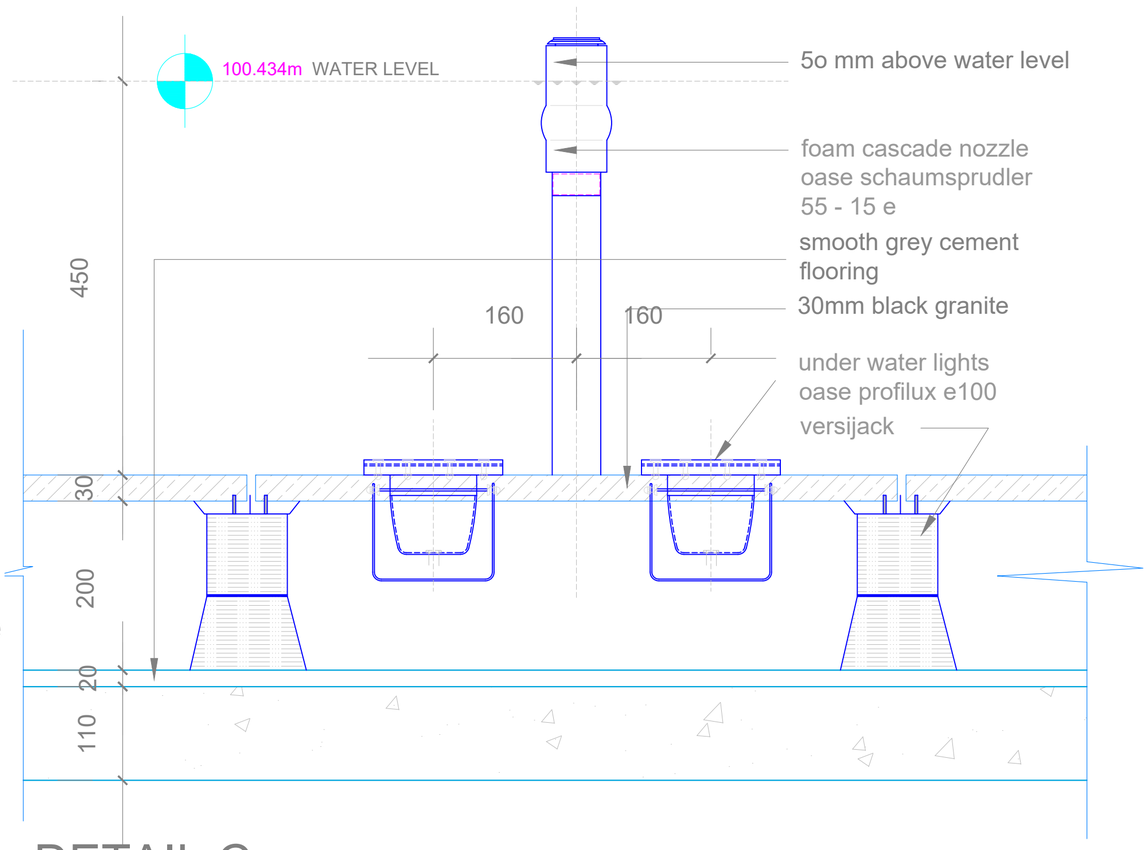

DETAIL C

SCALE 1:5

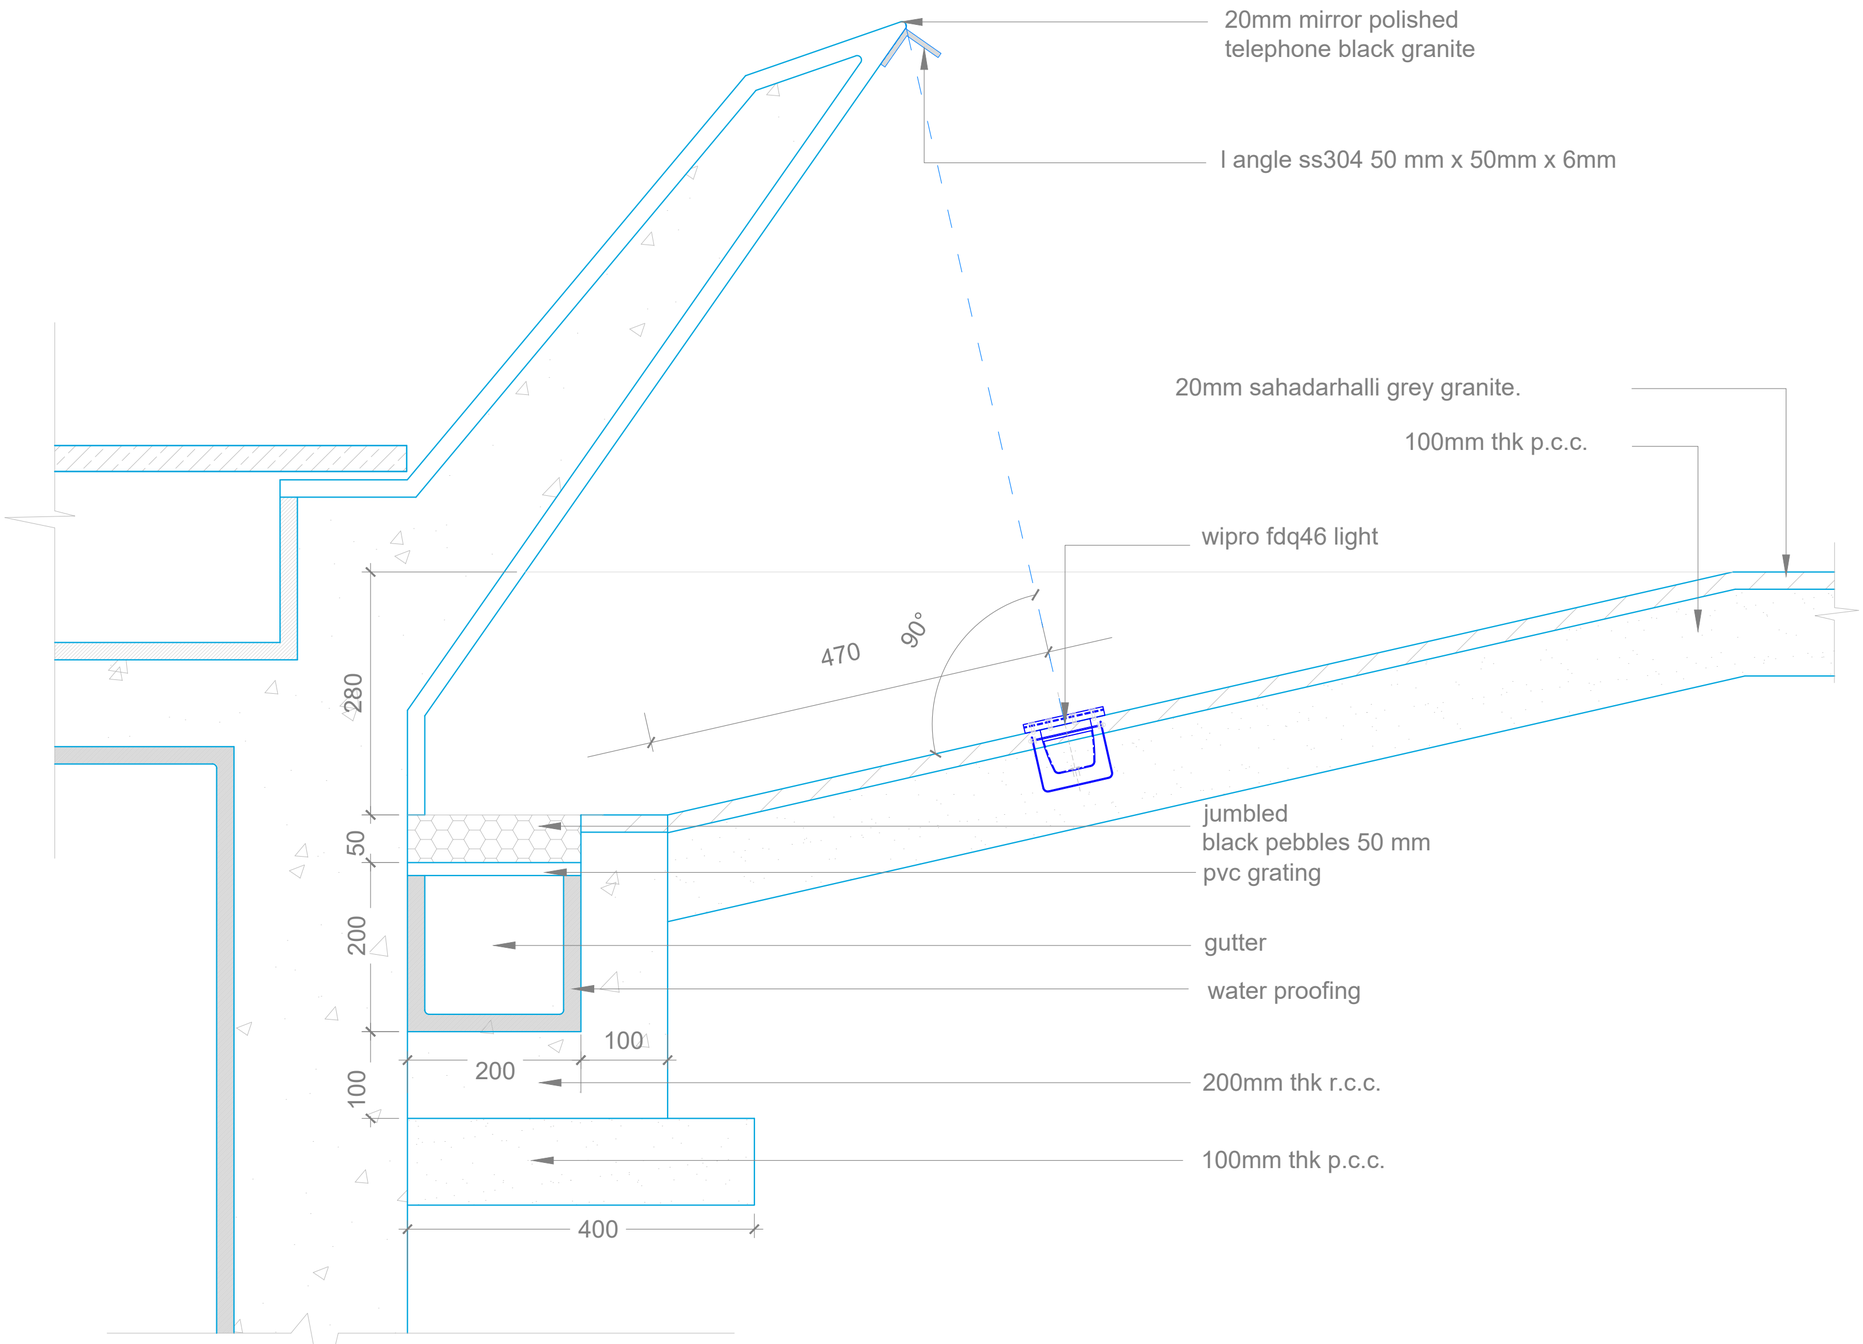

DETAIL A

SCALE 1:5

Mathew & Ghosh Architects
4b, Temple Trees Row, Shinivagilu Extn, Bangalore, Karnataka - 560 047
Telefax: +91 80 25520824, Tel: +91 80 56966425

PROJECT NAME: FREEDOM PARK REFURBISHMENT

Date 13-02-2024

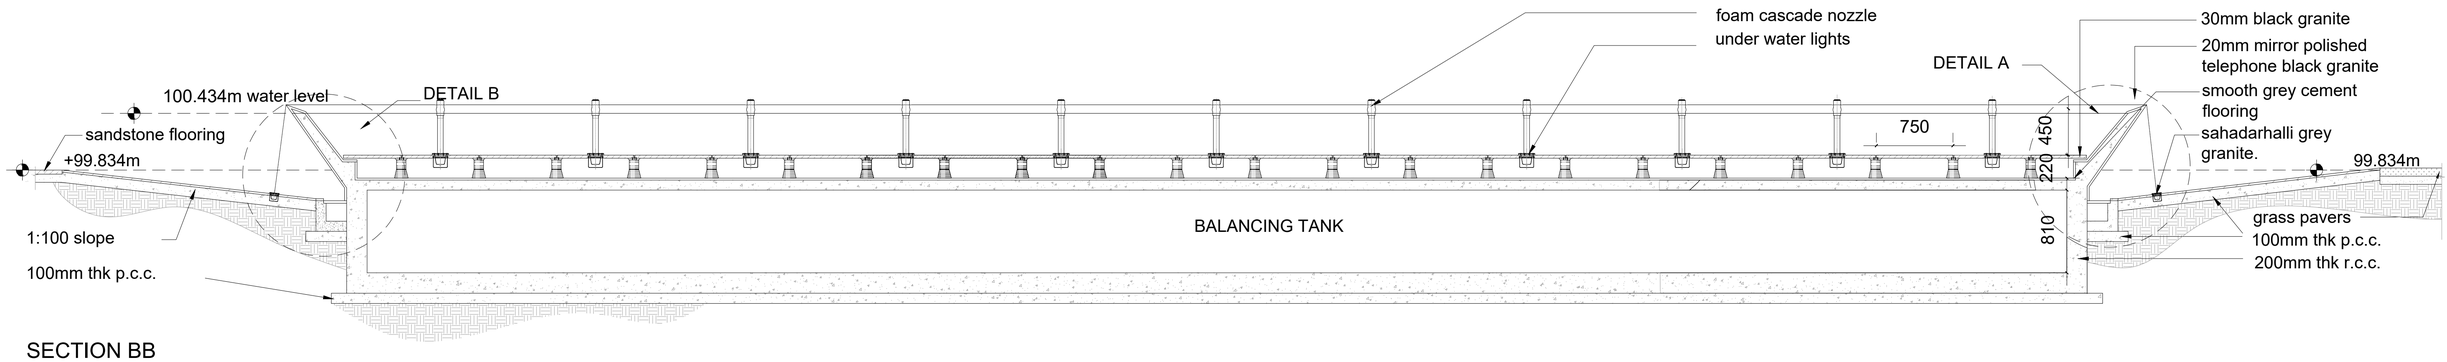

SECTION BB

SCALE - 1:30

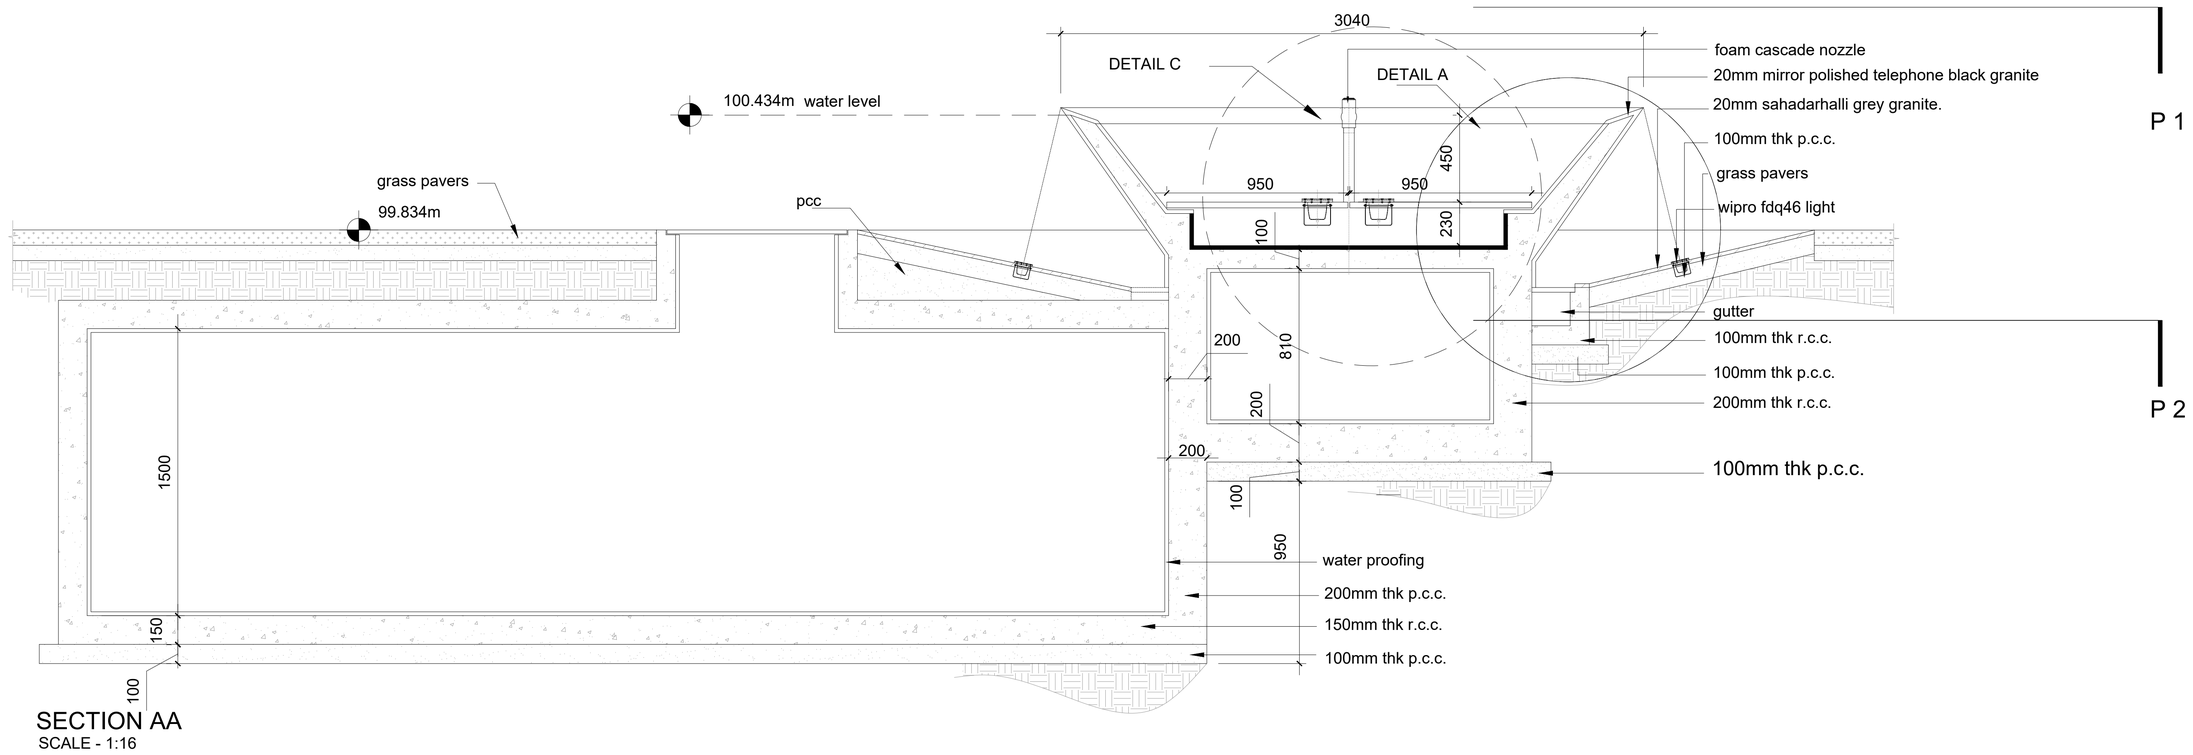

SECTION AA

SCALE - 1:16

Mathew & Ghosh Architects
4b, Temple Trees Row, Shinivagilu Extn, Bangalore, Karnataka - 560 047
Telefax: +91 80 25520824, Tel: +91 80 56966425

PROJECT NAME: FREEDOM PARK REFURBISHMENT

Date 13-02-2024

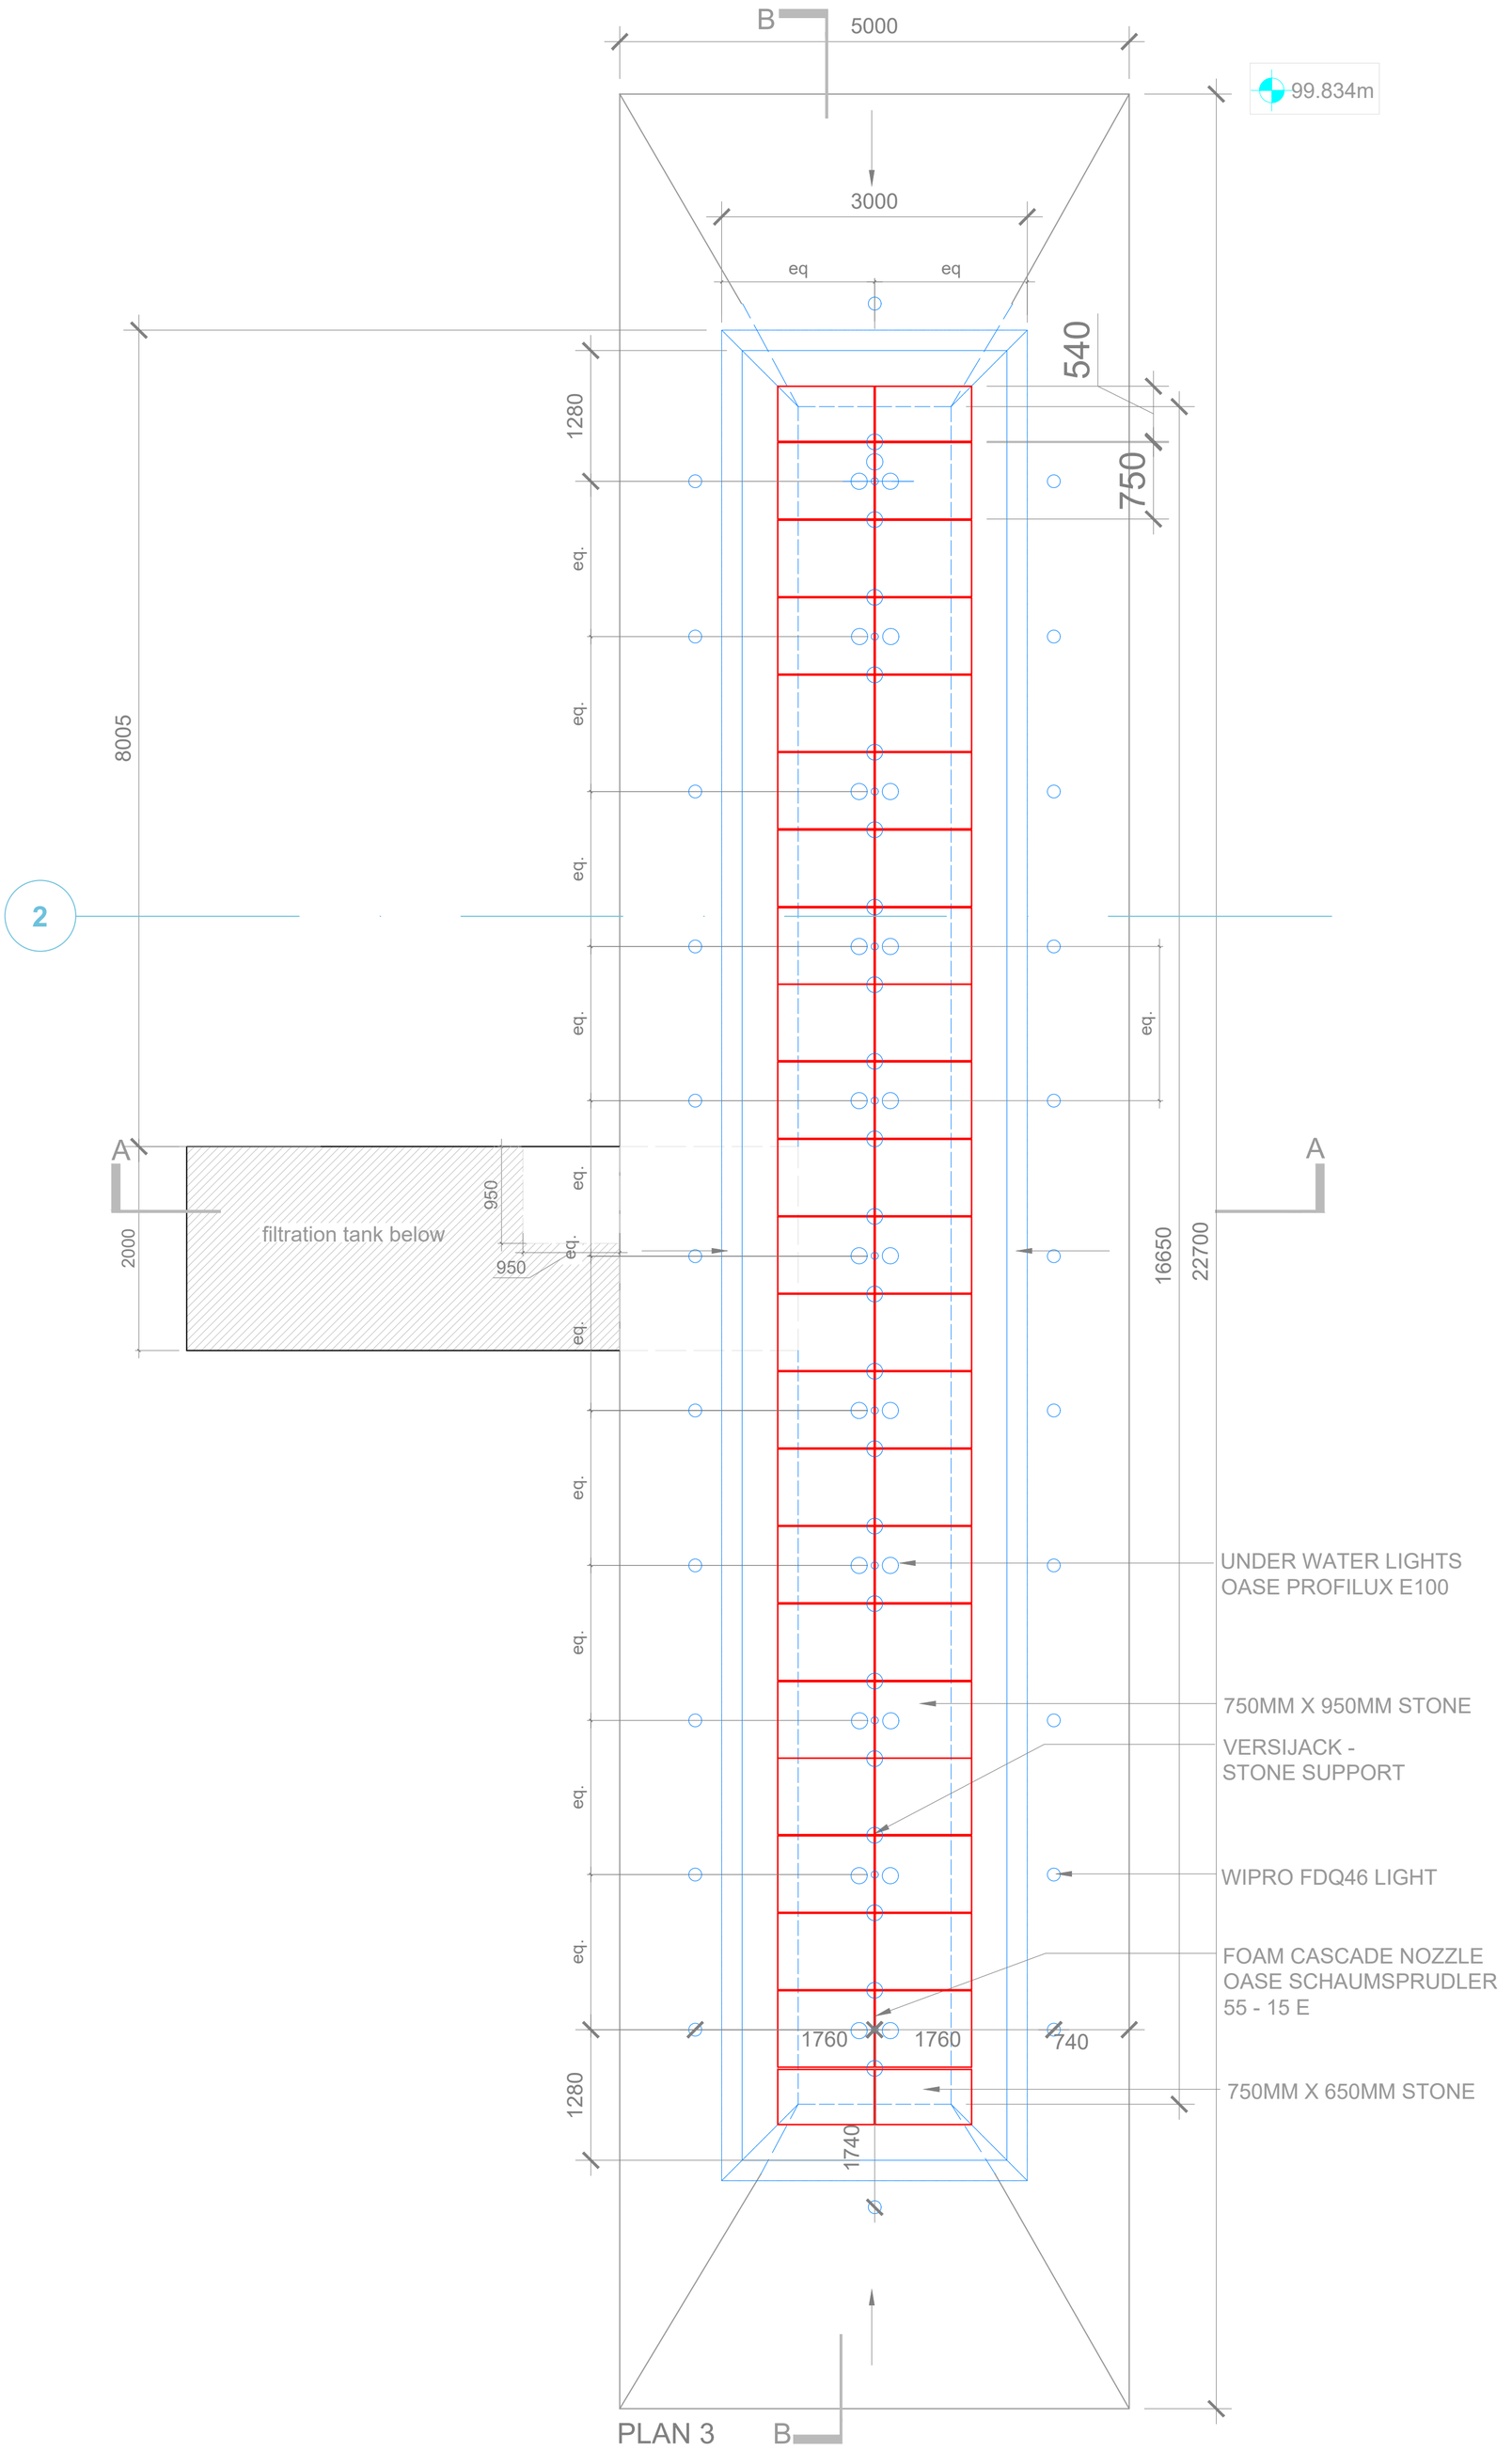

PLAN 3

SCALE 1:75

Mathew & Ghosh Architects
4b, Temple Trees Row, Shinivagilu Extn, Bangalore, Karnataka - 560 047
Telefax: +91 80 25520824, Tel: +91 80 56966425

SCALE: 1:40

PROJECT NAME: FREEDOM PARK REFURBISHMENT

Date 13-02-2024

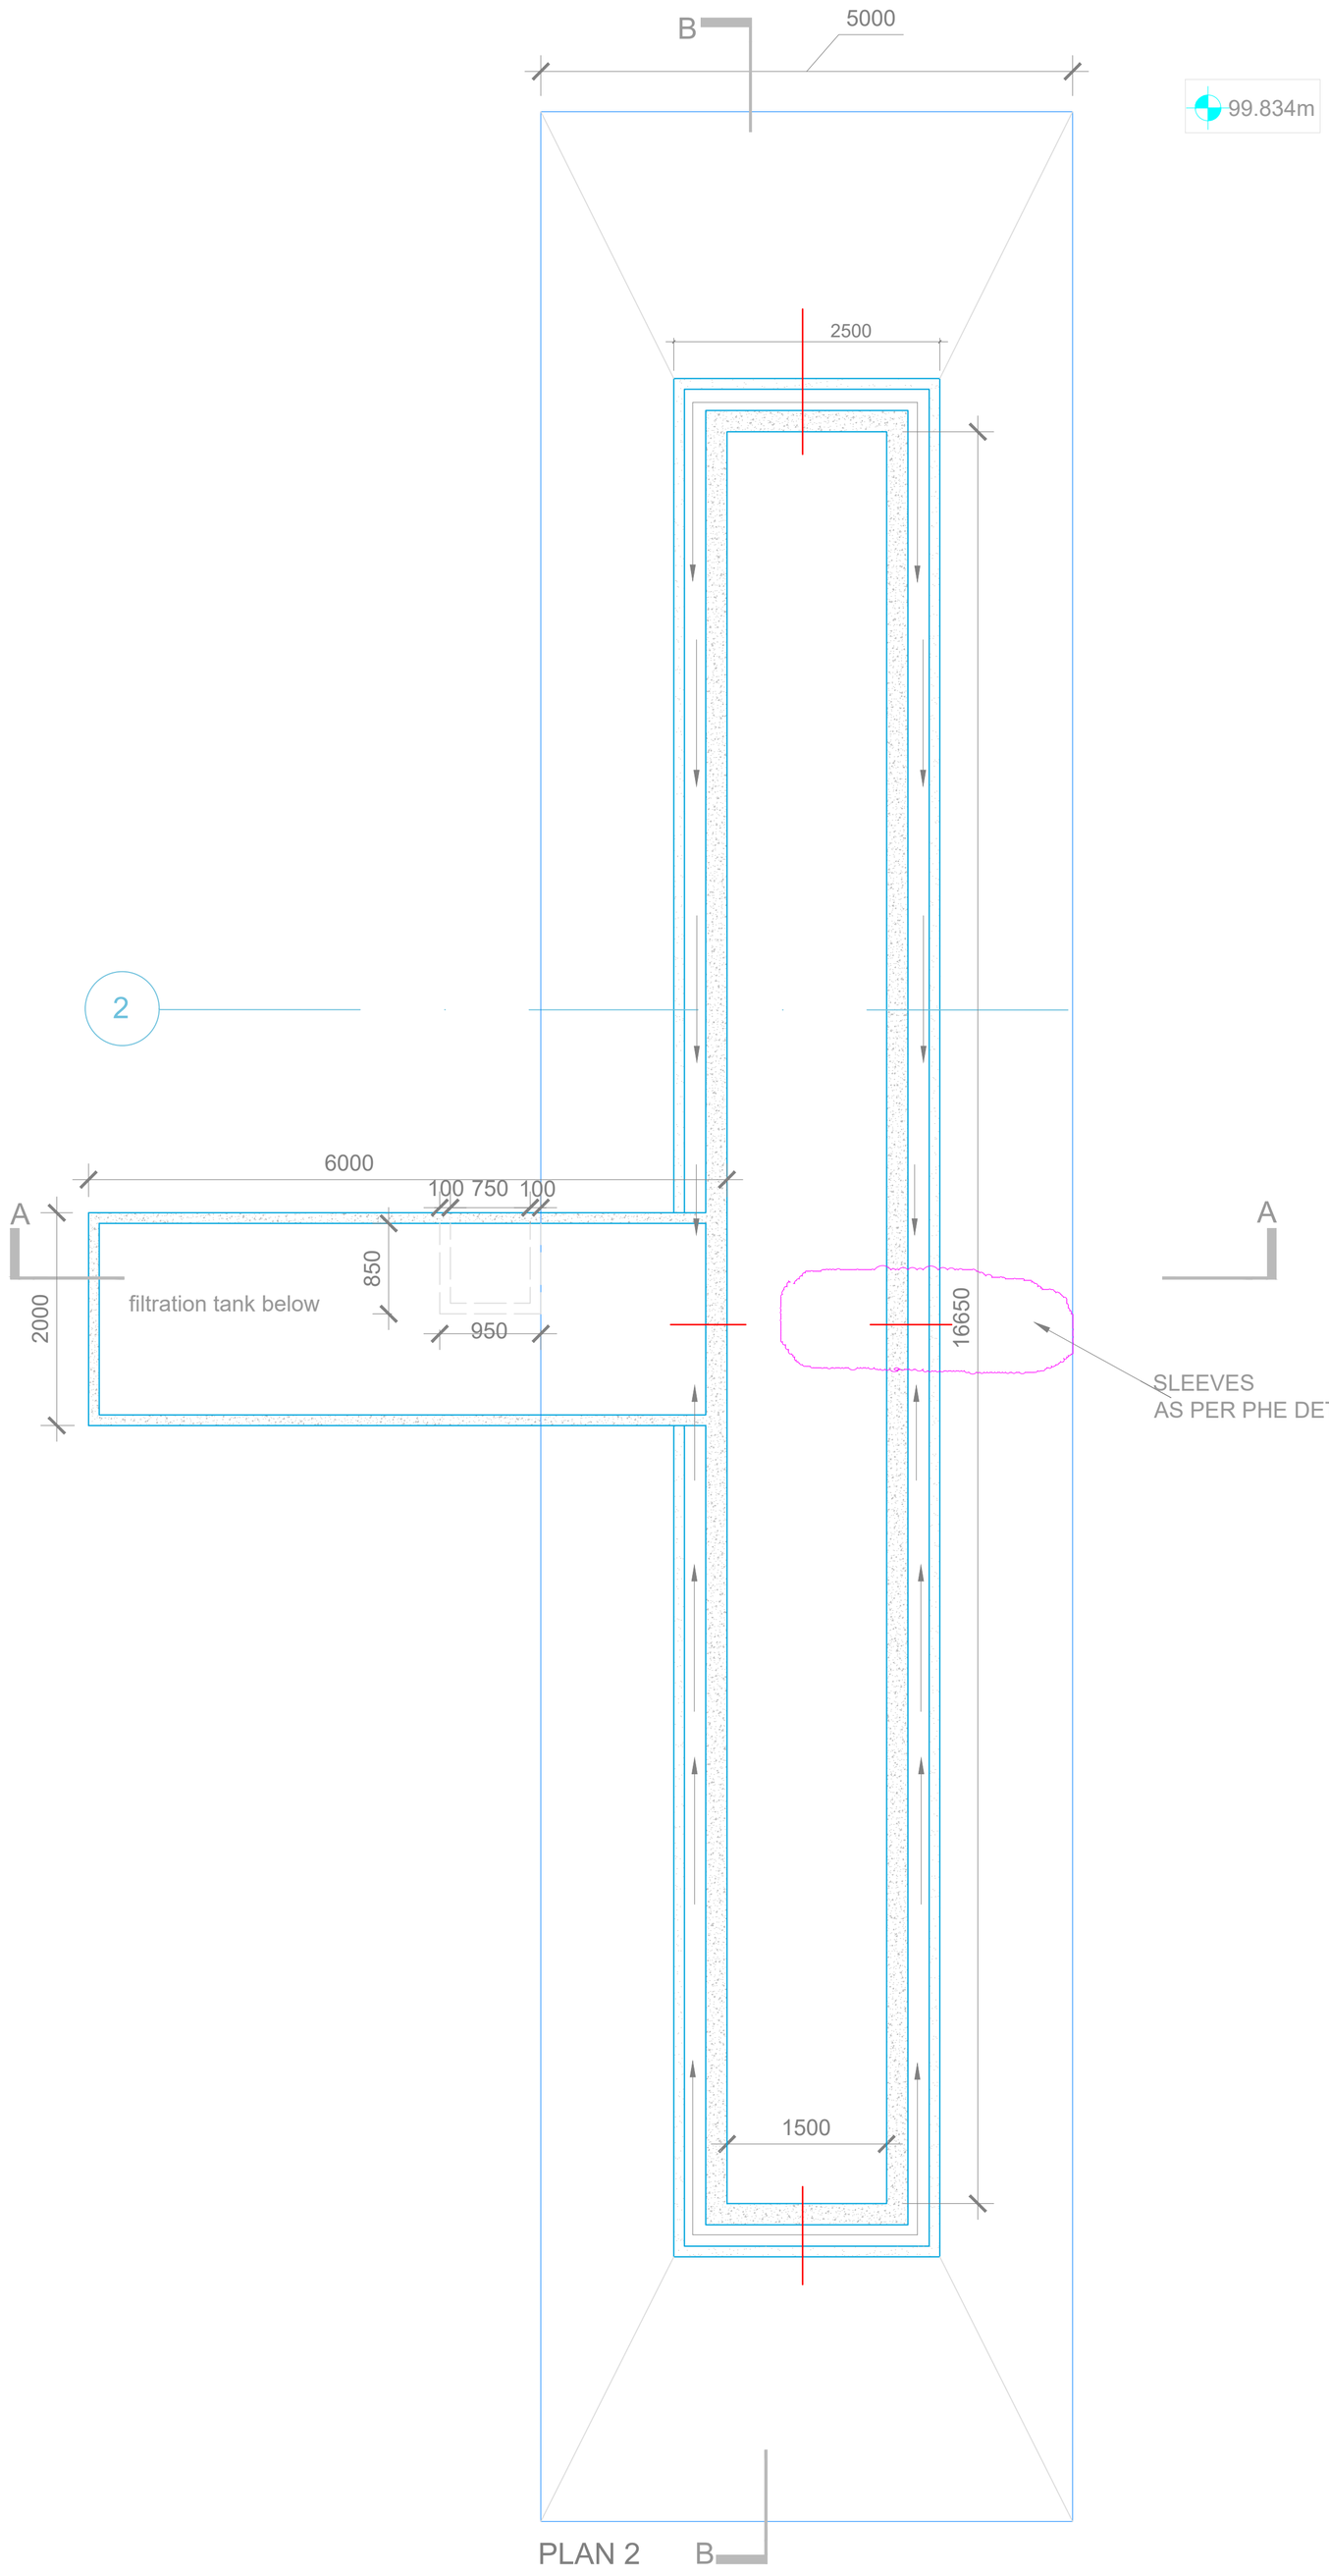

Mathew & Ghosh Architects
4b, Temple Trees Row, Shinivagilu Extn, Bangalore, Karnataka - 560 047
Telefax: +91 80 25520824, Tel: +91 80 56966425

SCALE: 1:40
PROJECT NAME: FREEDOM PARK REFURBISHMENT
Date 13-02-2024

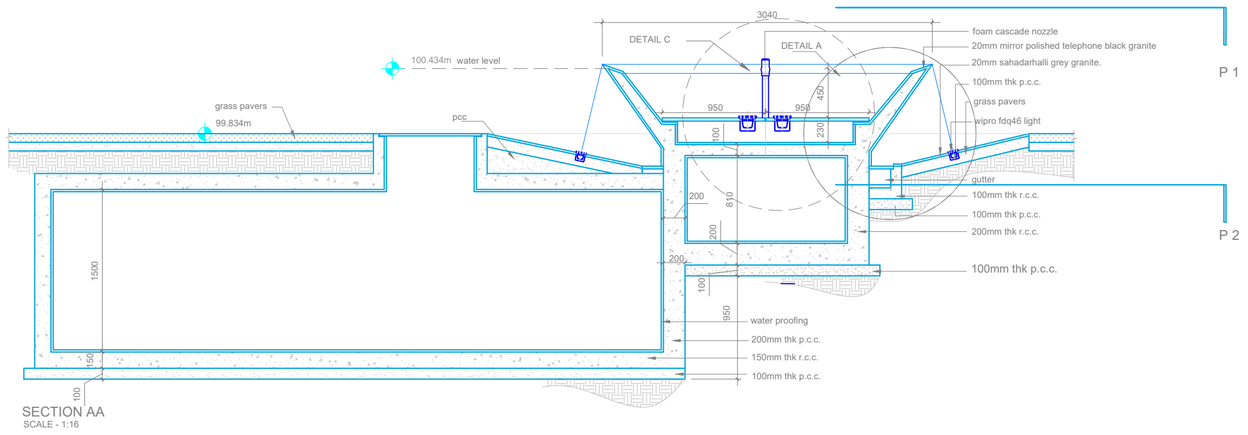

SECTION AA
SCALE - 1:16

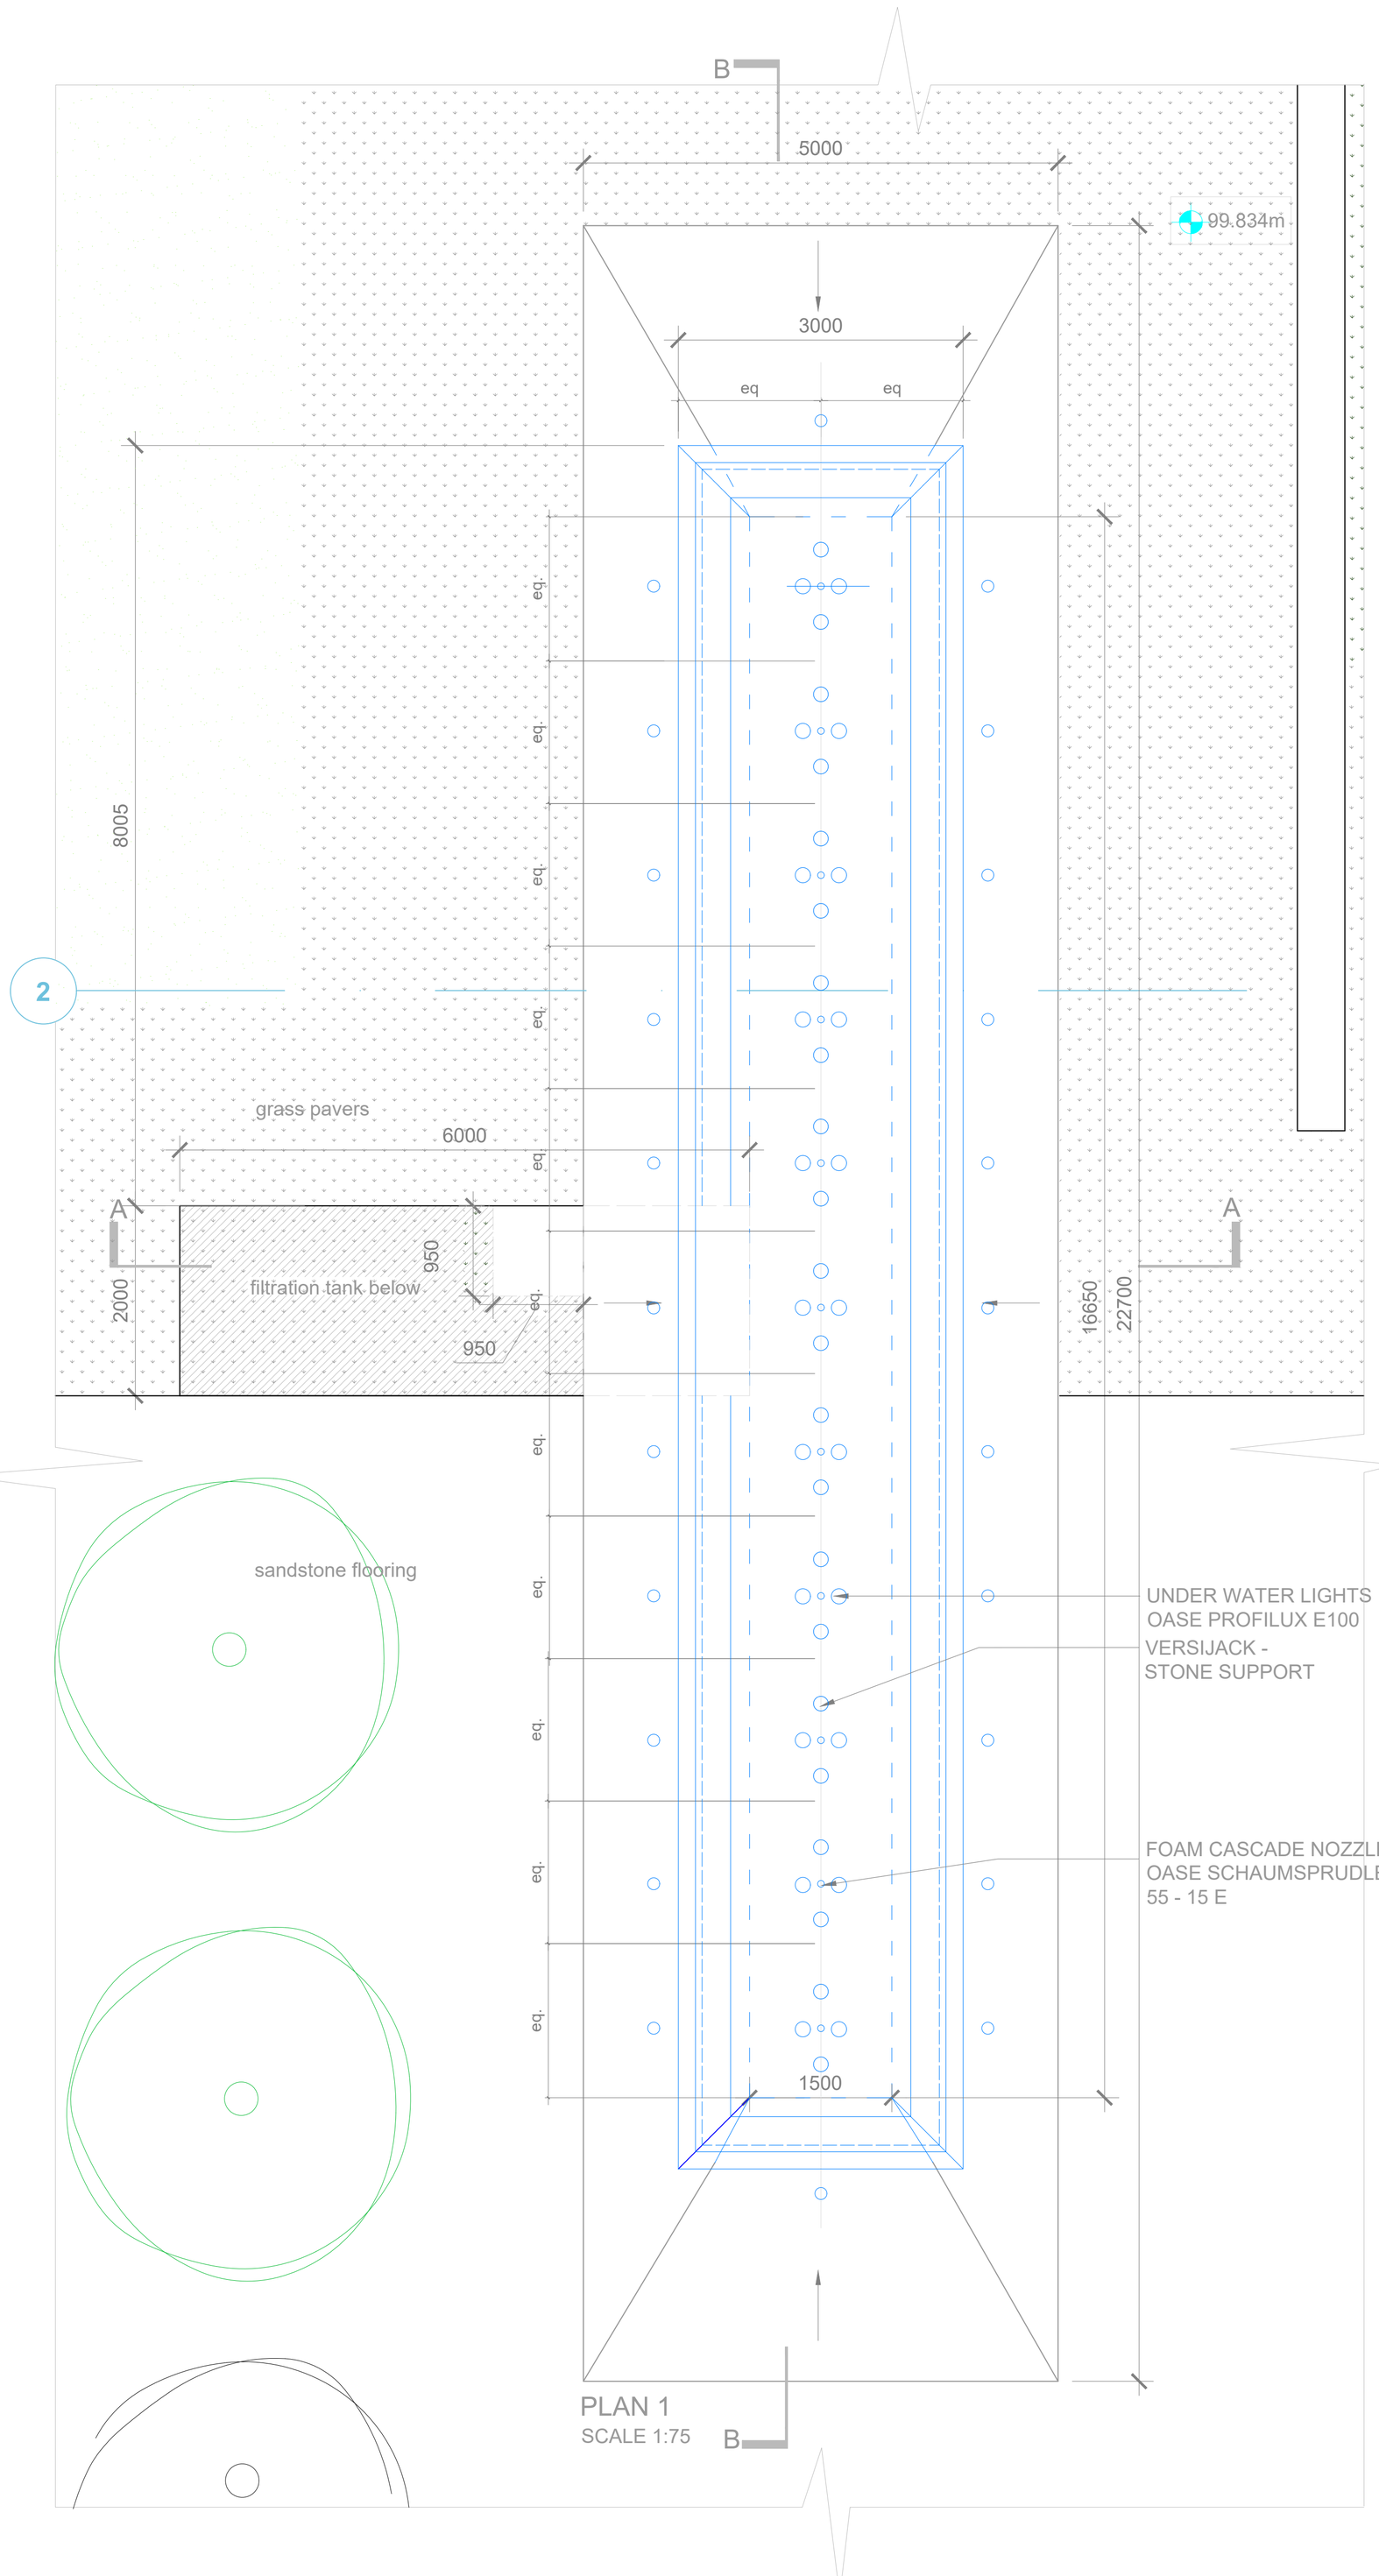

PLAN 1
SCALE 1:75

Mathew & Ghosh Architects
4b, Temple Trees Row, Shinivagilu Extn, Bangalore, Karnataka - 560 047
Telefax: +91 80 25520824, Tel: +91 80 56966425

SCALE: 1:40
PROJECT NAME: FREEDOM PARK REFURBISHMENT
Date 13-02-2024